CENTRAL CHURCH
PRE-DESIGN/MASTERPLANNING

PROPOSED PHASE 1

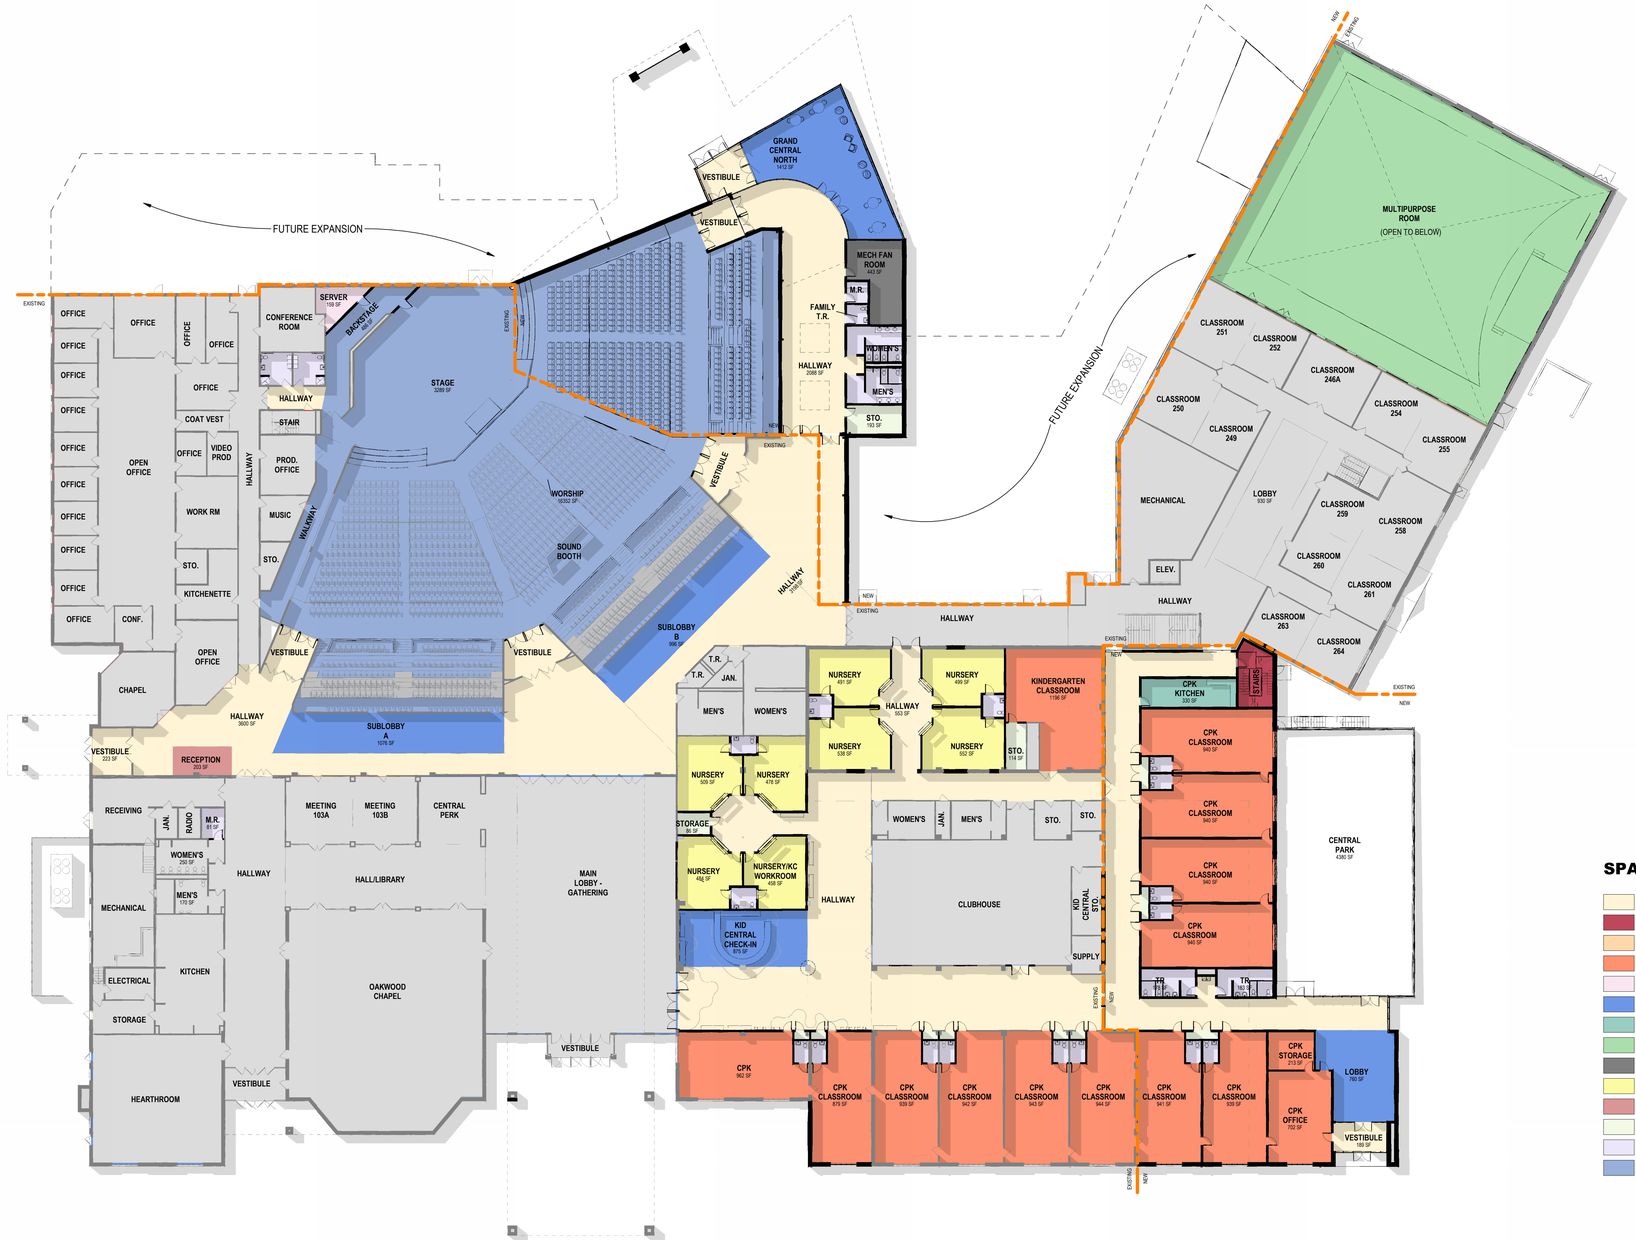

centralCHURCH - FIRST LEVEL

SCALE: 3/64" = 1'-0"

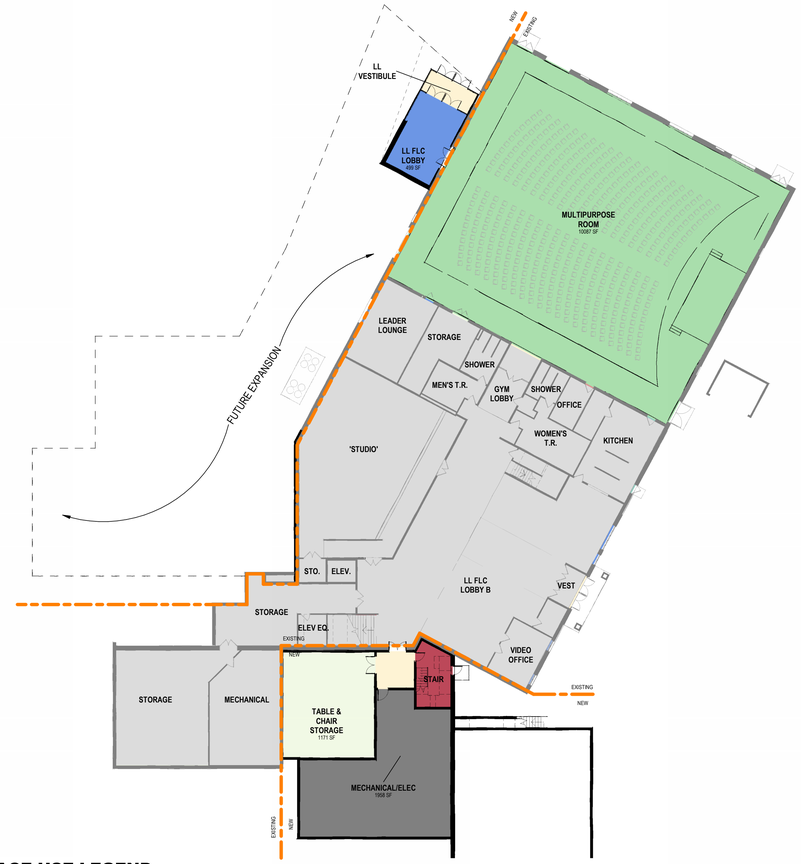

centralCHURCH - LOWER LEVEL

SCALE: 3/64" = 1'-0"

SPACE USE LEGEND

- CIRCULATION - HORIZONTAL
- CIRCULATION - VERTICAL
- CLASSROOM
- CPK
- I.T.
- INFORMAL GATHERING
- KITCHEN
- LARGE MEETING/EVENT SPACE
- MECH/ELEC
- NURSERY
- OFFICE/ADMIN
- STORAGE
- TOILET ROOM
- WORSHIP

0' 8' 16' 32'

TRUE NORTH

BETTER by DESIGN

TSP

+ TEAMTSP • COM +

03.02.24

© TSP, Inc. 2024